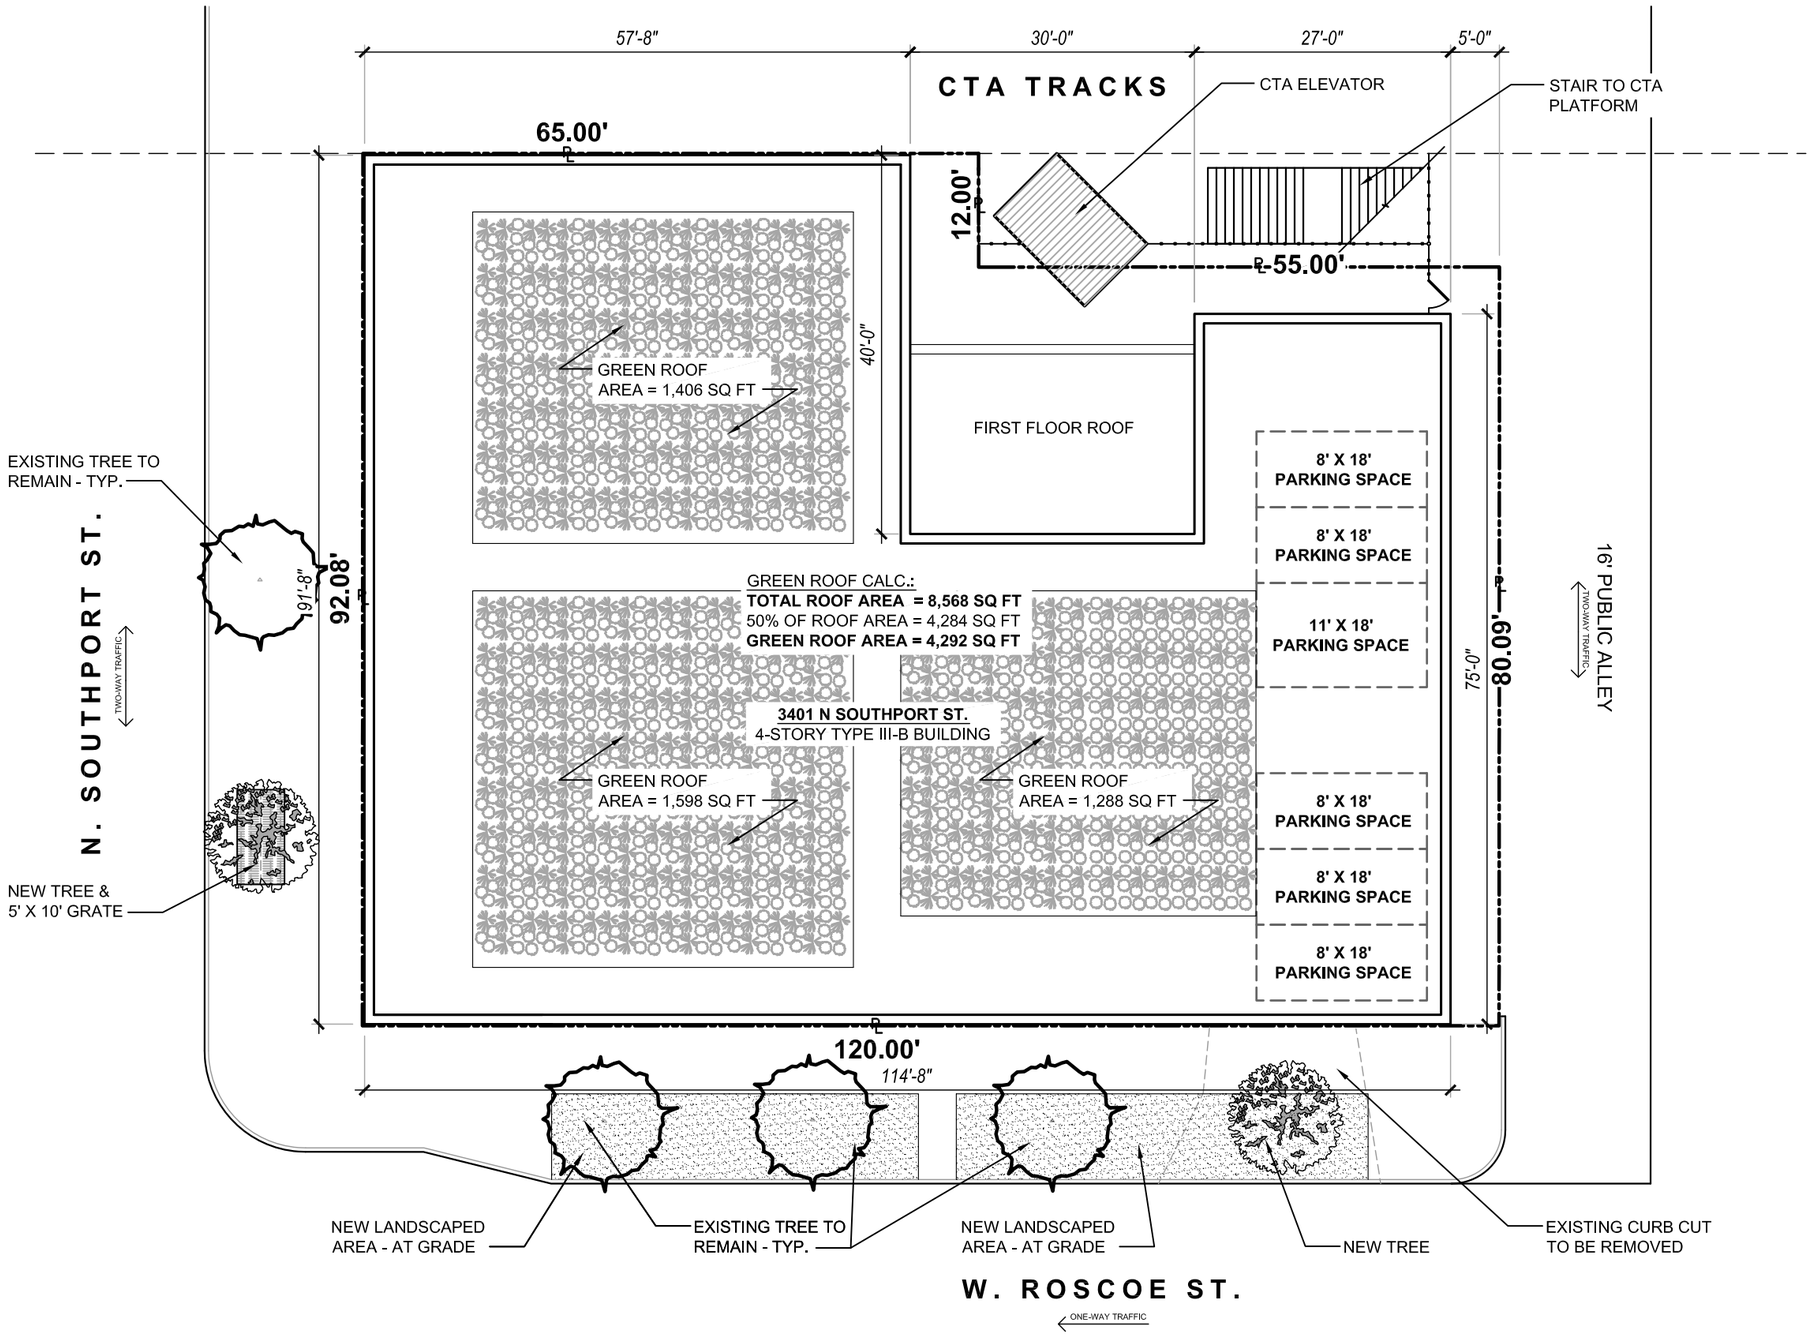

1 SITE PLAN/LANDSCAPE PLAN/GREEN ROOF PLAN

SCALE: 1/16" = 1'-0"

APPLICANT: 3401-3409 N. SOUTHPORT LLC
ADDRESS: 3401-3409 N. SOUTHPORT AVE.
INTRODUCED: NOVEMBER 19, 2014

© COPYRIGHT SPACE ARCHITECTS + PLANNERS

SPACE
ARCHITECTS + PLANNERS
2149 N. TALMAN AVE., CHICAGO, IL 60647
P. 312.829.6666
E. INFO@SPACEARCHPLAN.COM