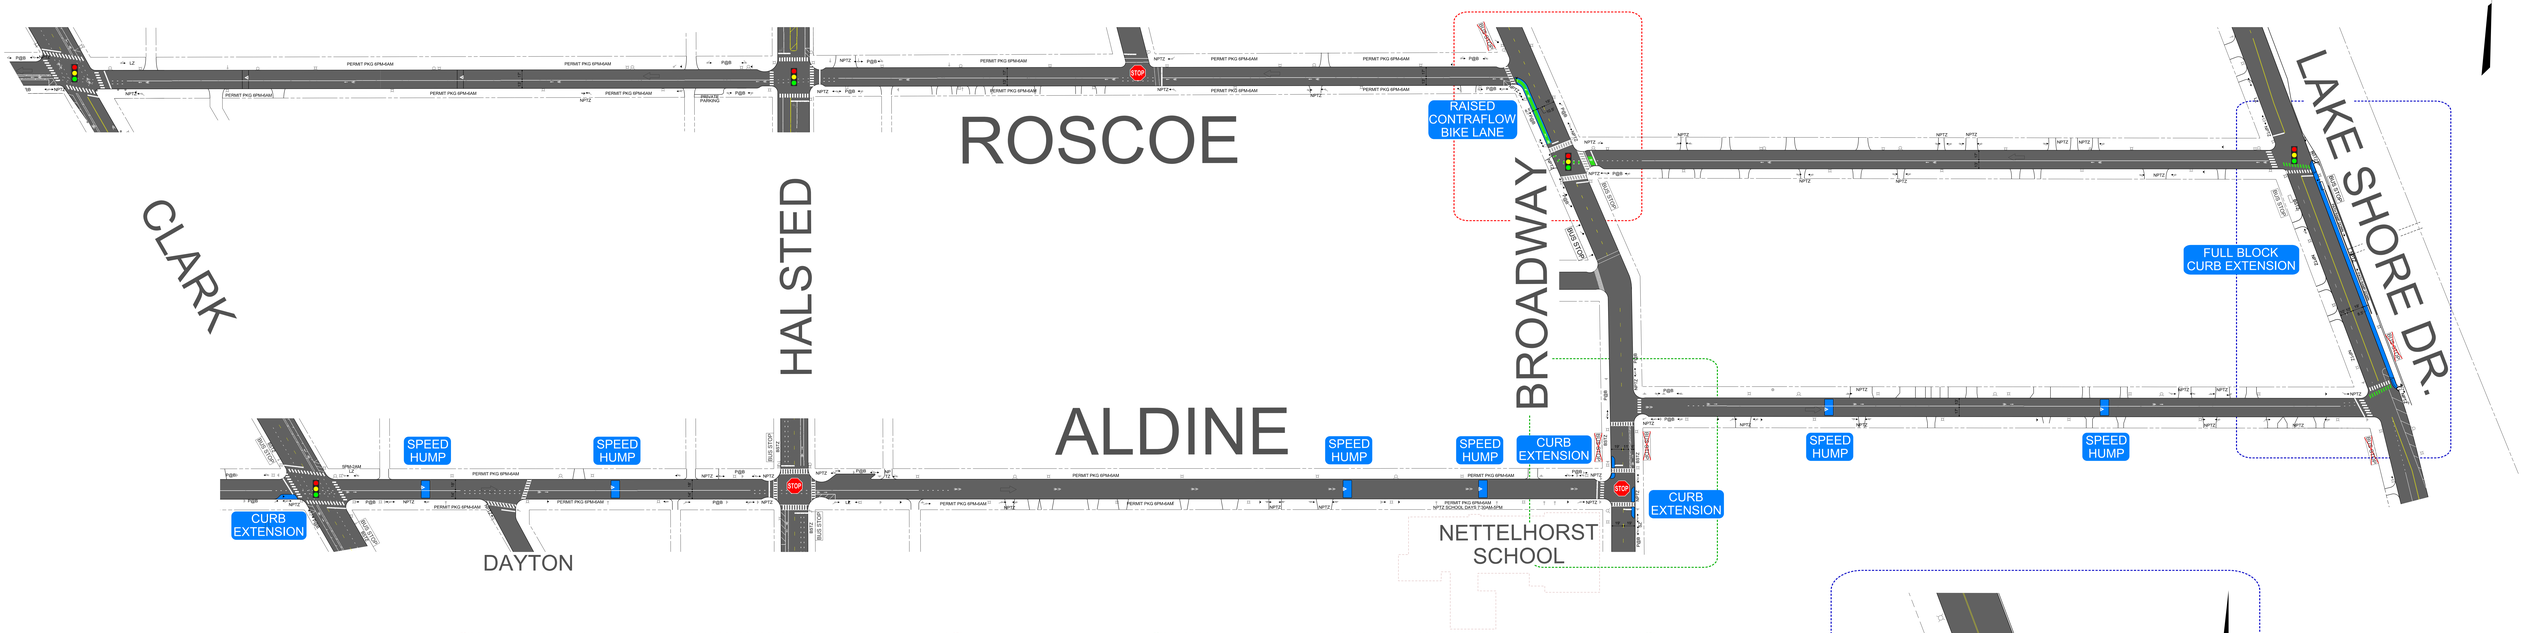
ROSCOE
CLARK
HALSTED
BROADWAY
LAKE SHORE DR.
ALDINE
DAYTON
NETTELHORST SCHOOL
RAISED CONTRAFLOW BIKE LANE
FULL BLOCK CURB EXTENSION
SPEED HUMP
SPEED HUMP
SPEED HUMP
SPEED HUMP
SPEED HUMP
SPEED HUMP
CURB EXTENSION
CURB EXTENSION
CURB EXTENSION
BUS STOP
STOP

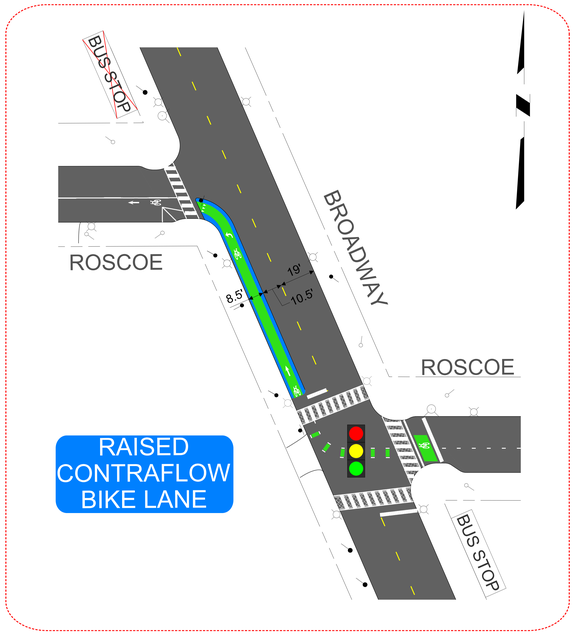
BUS STOP
ROSCOE
BROADWAY
ROSCOE
BUS STOP
19'
10.5'
8.5'
RAISED CONTRAFLOW BIKE LANE

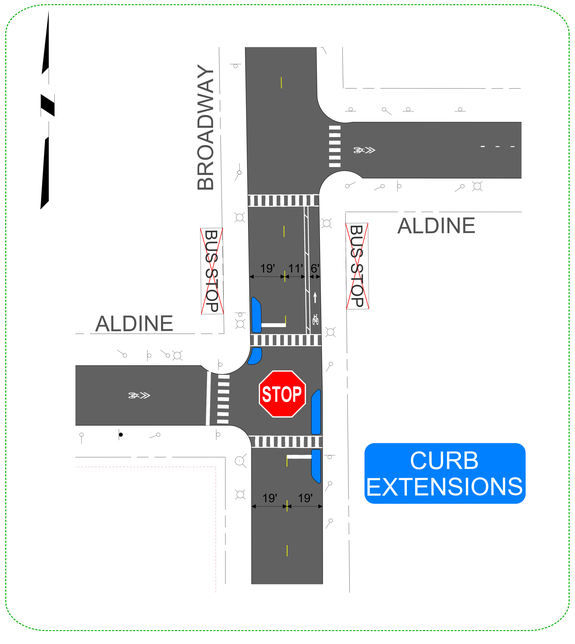
BROADWAY
ALDINE
ALDINE
BUS STOP
BUS STOP
STOP
19'
11'
6'
19'
19'
CURB EXTENSIONS

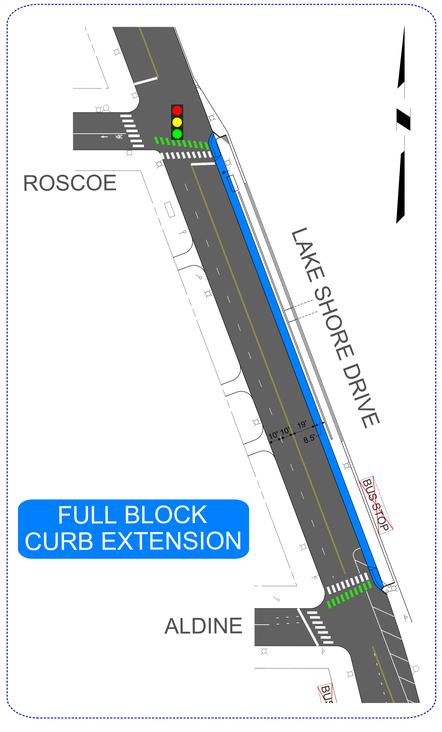
ROSCOE
LAKE SHORE DRIVE
ALDINE
BUS STOP
19'
8.5'
FULL BLOCK CURB EXTENSION